Permit #F00165641-A

FilmL.A., Inc.
6255 W Sunset Blvd, 12th Floor
Hollywood, CA 90028
t: (213)977-8600 - f: (213)977-8601
www.filmla.com

Summary Information

Permit No: F00165641-A **Type of Permit:** FILMING **Release Date:** 11/02/2020

Production Company	SOGGY BOTTOM
Insured Company Name	SOGGY BOTTOM
Contact Phone No. 1	213-718-0087
Contact Phone No. 2	
Fax	
Address	725 ARIZONA AVE #301 SANTA MONICA, California 90401
Production Title	SOGGY BOTTOM
Type of Production	Feature

Producer	Sara Murphy
Director	Thomas A.
1st AD	Adam Somner
Production Manager	Daniel King
FilmL.A. Coordinator	Sarah Neubauer
Location Manager	Michael Glaser
Primary Phone	Mobile - (424) 259-1566
Secondary Phone	Office - 747-666-0650
Location Assistant	Keomanee Vilaythong
Primary Phone	Mobile - 310-486-0299
Secondary Phone	

Fees

FILMLA NON-REFUNDABLE FILM PERMIT RIDER FEE	$111.00
LA CITY FIRE SAFETY OFFICER	$327.00

Total Permit Fee $438.00

Number of Locations 1

NOT A PERMIT

FilmL.A., Inc.
6255 W Sunset Blvd, 12th Floor
Hollywood, CA 90028
t: (213)977-8600 - f: (213)977-8601
www.filmla.com

Summary Information — Location

Permit Number F00165641-A
Production Company SOGGY BOTTOM
Insured Company SOGGY BOTTOM
Production Title SOGGY BOTTOM

Location Manager Michael Glaser
Primary Phone Mobile - (424) 259-1566
Secondary Phone Office - 747-666-0650

Location Address 18102 Victory Blvd, Los Angeles, CA, 91335

Location Type Auto Body Shop

Prep Dates 10/29/2020 - 10/30/2020 07:00 - 19:00 2 days

Film Dates 11/1/2020 - 11/1/2020 05:00 - 15:00 1 day

Strike Dates 11/2/2020 - 11/3/2020 07:00 - 19:00

Open or Closed to the Public Open

Generic Conditions *** MUST COMPLY WITH ATTACHED REOPENING PROTOCOL FOR MUSIC, TELEVISION AND FILM PRODUCTION: APPENDIX J EFFECTIVE AS OF FRIDAY, JUNE 12, 2020.***
THE CONSUMPTION OF ALCOHOLIC BEVERAGES AND THE USE OF DRUGS, INCLUDING MARIJUANA, ON LOCATION BY ANY CAST, CREW, OR INVITED GUESTS IS STRICTLY PROHIBITED.
*LA CITY AND/OR LA COUNTY FIRE CHECKLIST ATTACHED TO FINAL PERMIT. THE PERMITTEE IS RESPONSIBLE FOR COMPLETING CHECKLIST PRIOR TO FILMING ACTIVITY AT THIS LOCATION. NON COMPLIANCE MAY RESULT IN ASSIGNMENT OF A FIRE OFFICER.
Community Survey Obtained
Equipment staging and vehicles may park on one side of the street only.
Must Maintain 5' Clearance on Sidewalks/Walkways
Must maintain local/emergency access
No cast or crew parking on area streets
No interference with merchant activity.
No Parking in handicap spaces at anytime.
Number of uniformed officers listed on the permit is a minimum requirement. Permittee remains responsible for deploying a sufficient number of uniformed officers to provide traffic and crowd control to ensure the safety of the film crew and the public.

Please see attached documents 165641_SS_VICTORY_18206 VICTORY BL_LINDLEY_ CURB (1).pdf
165641_FULL_VICTORY_RESEDA_WHITE OAK_FULL_LINDLEY_INTERSECTION.pdf
Soggy Bottom Signed 8.31.20.pdf

Equipment on Location

Type	Quantity
5 or 10 ton trucks	4
Cast/Crew vehicles	80
Cube Trucks	4
Generator	1
Picture vehicles	60
Stakebed Trucks	2
Trailers	6
Vans	4

Personnel on Location

Type	Quantity
Cast	2
Crew	100
Extras	77
LA City UFSO assigned	47659
Off-Duty/Retired LAPD Officer(s)	4
Spot Check	1

Filming Activities Atmospheric smoke effects (water based); Camera in car; Camera on sticks; Drive ups & away; Driving shots; Driving shots with the flow of traffic; Equipment across street; Equipment on property; Equipment on sidewalk & street; Equipment on sidewalk only.; Equipment on sidewalk, in curb lane & across street; Extended run, holding intersections; Exterior Dialogue; Exterior

NOT A PERMIT

FilmL.A., Inc.
6255 W Sunset Blvd, 12th Floor
Hollywood, CA 90028
t: (213)977-8600 - f: (213)977-8601
www.filmla.com

Summary Information — Location

Permit Number F00165641-A
Production Company SOGGY BOTTOM
Insured Company SOGGY BOTTOM
Production Title SOGGY BOTTOM

Location Manager Michael Glaser
Primary Phone Mobile - (424) 259-1566
Secondary Phone Office - 747-666-0650

establishing shots; Handheld equipment; Interior and exterior dialogue; Interior music performance and amplified playback; Intermittent pedestrian control; Intermittent traffic control - 2 minutes standard; Process Trailer; Rooftop activity; Running & tow shots with the flow of traffic; Running & tow shots.; Wetdown; Gas station scene; 1970's Oil Embargo with 50 - 60 cars and trucks lined up and down the street. ; Talent handing flyers out to cars in line.; Generator placement at 6351 Lindley; additional strike: 11/1, 1200-1900;

Special Effects: F/X Permit # 30355 - SPOT CHECK

Type	No. Times Per Day	No. Takes Per Take
Talent Smoking	2 - 5	2 - 5

Jurisdiction **Political:** Los Angeles City - Council District 03 **Police:** Los Angeles Police Department **Fire:** Los Angeles City

Thomas Guide **Page:** 531 **Grid:** A7

Coordinator Note SPOT CHECK APPROVED PER INSPECTOR 10/22

Coordinator Note RIDER A EXTENDS END TIME AT LOCATION 3HRS (UNTIL 1500HRS) AND COLLECTS ADDITIONAL UFSO FEES; RIDER A ALSO EXTENDS CLOSURE ON VICTORY & LINDLEY 1HR (UNTIL 1300HRS)

Parking

Base Camp
Location Type : Other Location
18230 Kittridge Street, Reseda, CA, 91335

Crew Parking
Location Type : Other Location
18230 Kittridge Street, Reseda, CA, 91335

Parking Notes
Catering: 18230 Kittridge St

Overflow: 18255 Victory Blvd. Reseda, CA 91335

Lane / Full Closure FULL CLOSURE VICTORY BLVD, RESEDA BLVD - WHITE OAK AVE
FULL CLOSURE LINDLEY AVE, OXNARD AVE - VANOWEN ST

Approximate Footage 0 - 300

Date(s) 11/1/2020 to 11/1/2020 **Time(s)** 05:00 to 13:00

NOT A PERMIT

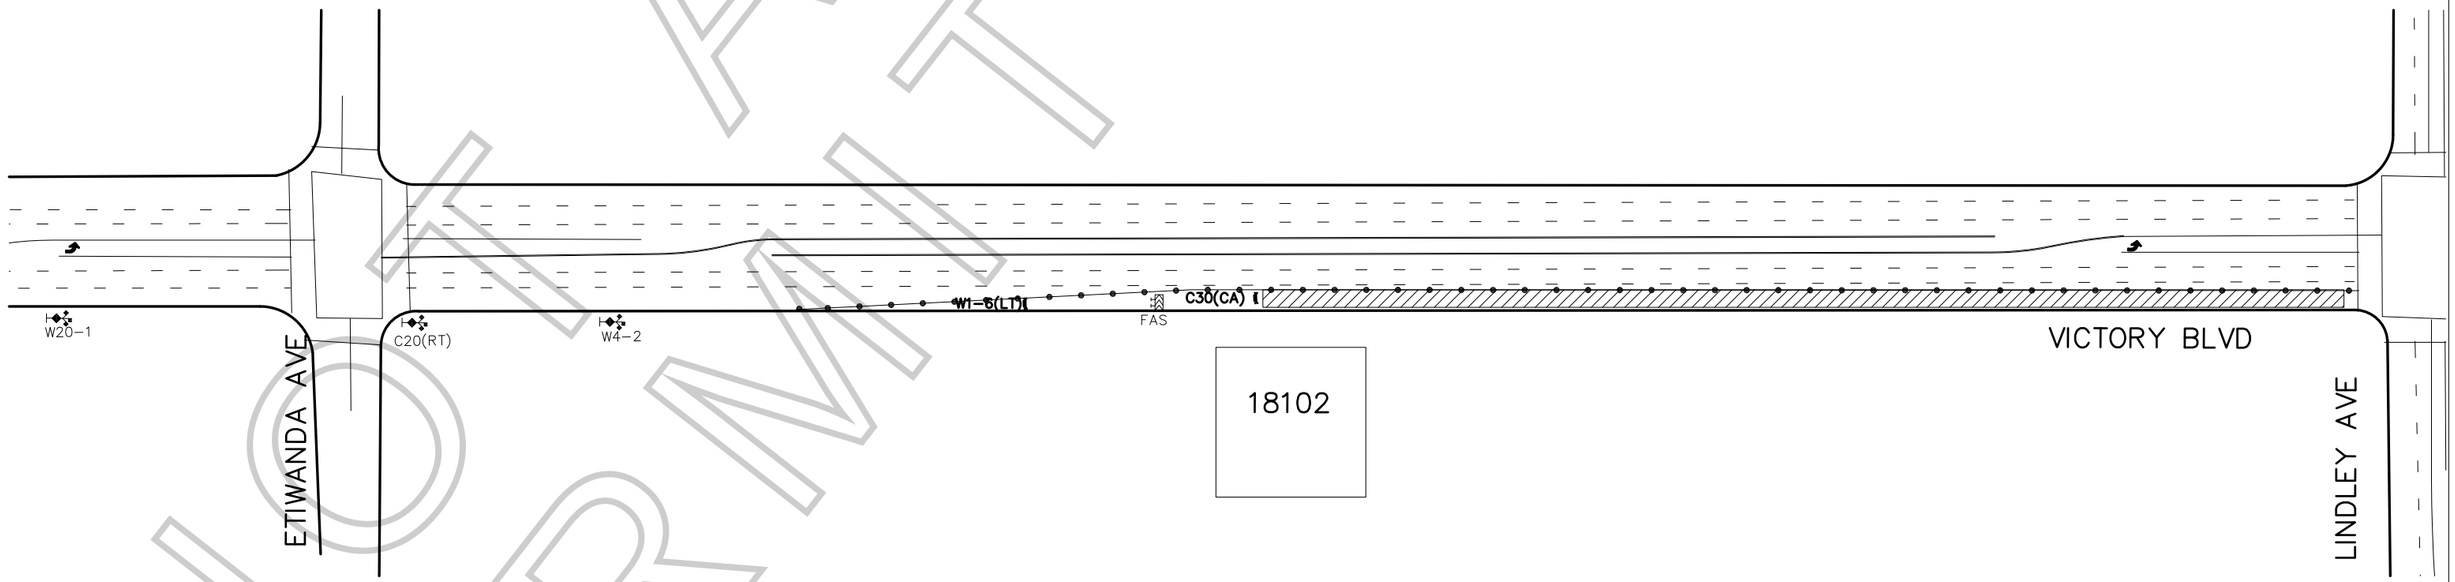

NOT A PERMIT

LEGEND:

- ADVANCE WARNING SIGN
- SIGN ON TYPE I BARRICADE
- TRAFFIC CONE 28" (REFLECTIVE)
- FLASHING ARROW SIGN (FAS)
- CLOSURE/WORK AREA

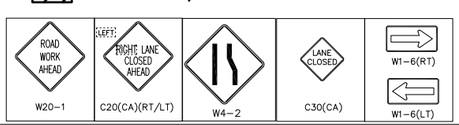

TCP DRAWN BY:
ISMAEL RODRIGUEZ
PACIFIC TRAFFIC CONTROL, INC.
323.981.0600 PH.
LIC # 944488

GENERAL NOTES:

1. ALL SIGNING, STRIPING, AND TRAFFIC CONTROL DEVICES SHALL CONFORM TO THE CURRENT STATE OF CALIFORNIA DEPARTMENT OF TRANSPORTATION (CALTRANS) STANDARD PLANS AND STANDARD SPECIFICATIONS, CALIFORNIA M.U.T.C.D., AND ANY ADDENDUMS THERTO, AND AS SHOWN ON THESE PLANS.
2. THERE SHALL BE NO INTERFERENCE WITH TRAFFIC SIGNALS OR CROSSWALKS.
3. CONES SHALL BE 28" MINIMUM HEIGHT AND SHALL HAVE REFLECTORIZED SLEEVES FOR NIGHT WORK.
4. POLICE SHALL DIRECT TRAFFIC AS NECESSARY.

FILM LA COORDINATOR: SARAH NEUBAUER
FILM LA PERMIT # F–165641

CLOSURE INFO:
S/S CURB LANE OF VICTORY BL
FROM 18206 VICTORY BL–LINDLEY AVE
10/29, & 10/31, 0600–2200
11/1, 1200–1900
11/2, 0600–2200

SOGGY BOTTOM PRODUCTIONS
"SOGGY BOTTOM"
CHRIS AGNEW 323.260.4777

FILM LA COORDINATOR: SARAH NEUBAUER
FILM LA PERMIT # F-165641

CLOSURE INFO:
FULL CLOSURE OF VICTORY BL
FROM RESEDA BL-WHITE OAK AVE

FULL CLOSURE OF LINDLEY AT
FROM OXNARD AVE-VANOWEN ST
11/31, 0500-1200

SOGGY BOTTOM PRODUCTIONS
"SOGGY BOTTOM"
CHRIS AGNEW 323.260.4777

GENERAL NOTES:

1. ALL SIGNING, STRIPING, AND TRAFFIC CONTROL DEVICES SHALL CONFORM TO THE CURRENT STATE OF CALIFORNIA DEPARTMENT OF TRANSPORTATION (CALTRANS) STANDARD PLANS AND STANDARD SPECIFICATIONS, CALIFORNIA M.U.T.C.D., AND ANY ADDENDUMS THERTO, AND AS SHOWN ON THESE PLANS.
2. THERE SHALL BE NO INTERFERENCE WITH TRAFFIC SIGNALS OR CROSSWALKS.
3. CONES SHALL BE 28" MINIMUM HEIGHT AND SHALL HAVE REFLECTORIZED SLEEVES FOR NIGHT WORK.
4. POLICE SHALL DIRECT TRAFFIC AS NECESSARY.

SHEET 01 OF 03

LEGEND:

- ADVANCE WARNING SIGN
- SIGN ON TYPE I BARRICADE
- TRAFFIC CONE 28" (REFLECTIVE)
- FLASHING ARROW SIGN (FAS)
- CLOSURE/WORK AREA

TCP DRAWN BY:
ISMAEL RODRIGUEZ
PACIFIC TRAFFIC CONTROL, INC.
323.981.0600 PH.
LIC # 944488

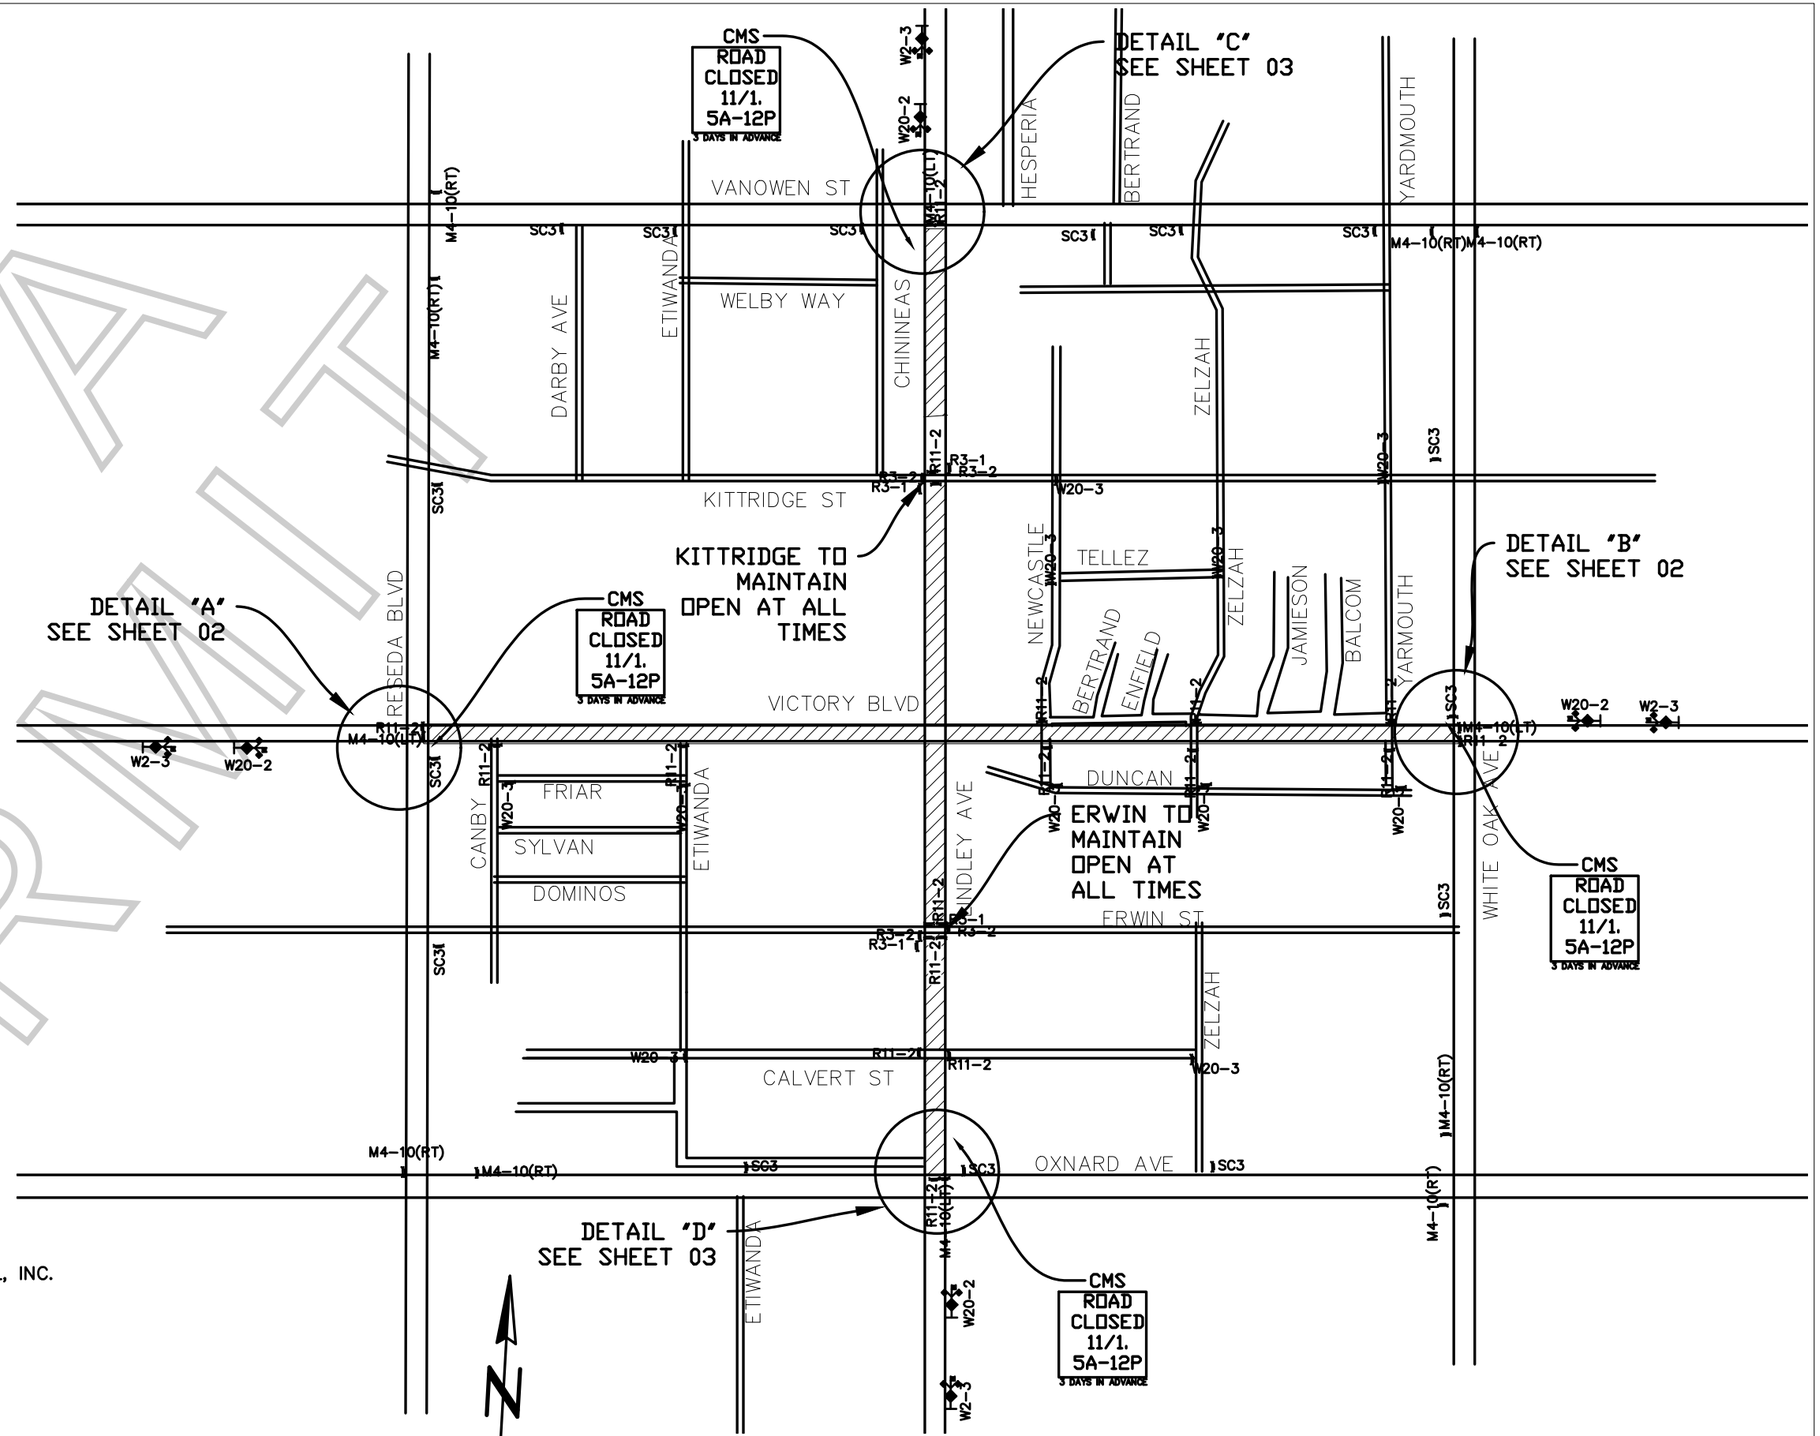

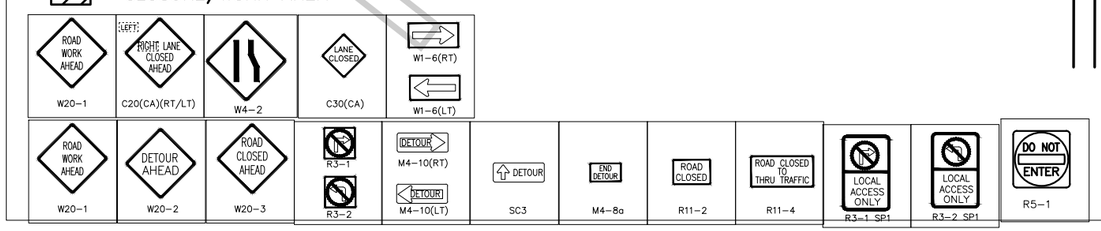

NOT APPROVED

Permit #F00165641-A

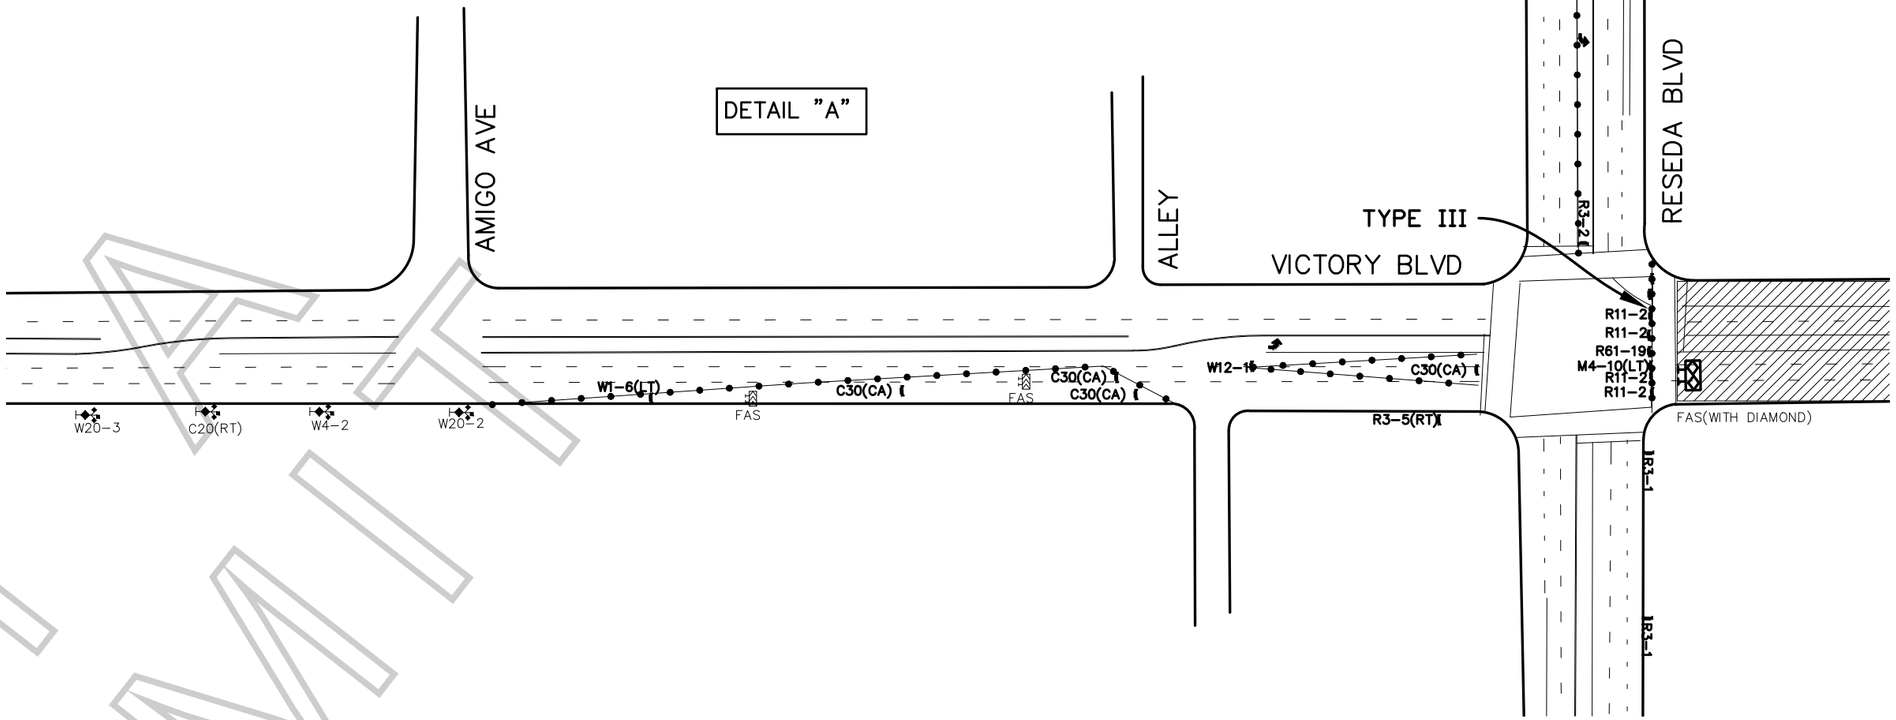

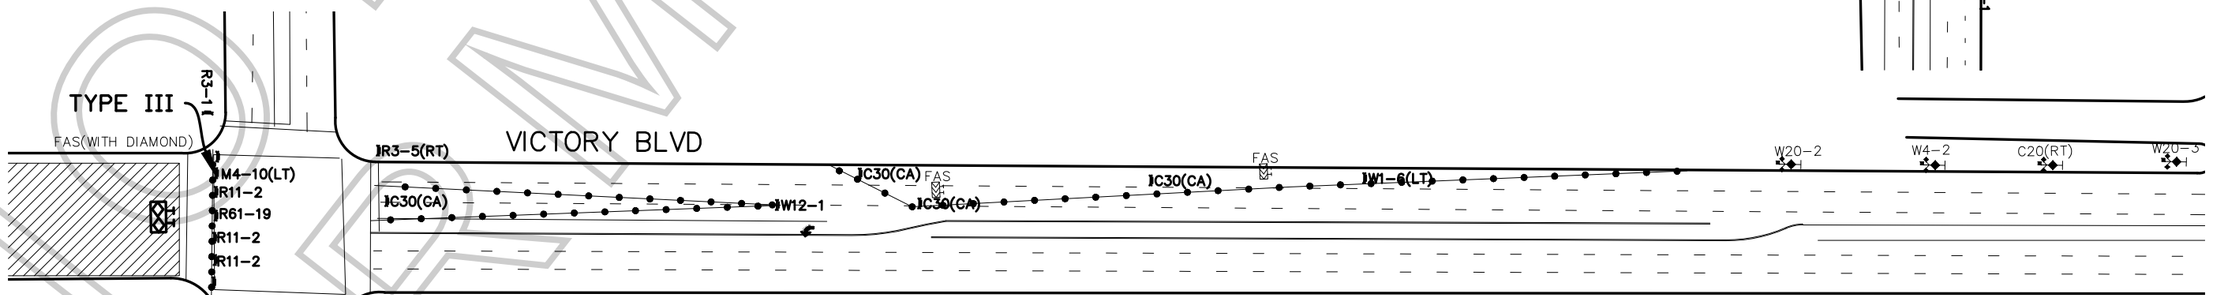

SHEET 02 OF 03

LEGEND:

- ADVANCE WARNING SIGN
- SIGN ON TYPE I BARRICADE
- TRAFFIC CONE 28" (REFLECTIVE)
- FLASHING ARROW SIGN (FAS)
- CLOSURE/WORK AREA

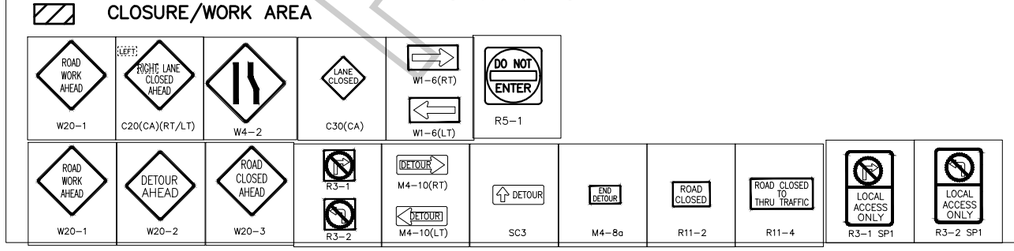

FILM LA COORDINATOR: SARAH NEUBAUER
FILM LA PERMIT # F-165641

CLOSURE INFO:
FULL CLOSURE OF VICTORY BL
FROM RESEDA BL-WHITE OAK AVE

FULL CLOSURE OF LINDLEY AT
FROM OXNARD AVE-VANOWEN ST
11/1, 0500-1200

SOGGY BOTTOM PRODUCTIONS
"SOGGY BOTTOM"
CHRIS AGNEW 323.260.4777

TCP DRAWN BY:
ISMAEL RODRIGUEZ
PACIFIC TRAFFIC CONTROL, INC.
323.981.0600 PH.
LIC # 944488

GENERAL NOTES:

1. ALL SIGNING, STRIPING, AND TRAFFIC CONTROL DEVICES SHALL CONFORM TO THE CURRENT STATE OF CALIFORNIA DEPARTMENT OF TRANSPORTATION (CALTRANS) STANDARD PLANS AND STANDARD SPECIFICATIONS, CALIFORNIA M.U.T.C.D., AND ANY ADDENDUMS THERTO, AND AS SHOWN ON THESE PLANS.
2. THERE SHALL BE NO INTERFERENCE WITH TRAFFIC SIGNALS OR CROSSWALKS.
3. CONES SHALL BE 28" MINIMUM HEIGHT AND SHALL HAVE REFLECTORIZED SLEEVES FOR NIGHT WORK.
4. POLICE SHALL DIRECT TRAFFIC AS NECESSARY.

NOT APPROVED

FILM LA COORDINATOR: SARAH NEUBAUER
FILM LA PERMIT # F-165641

CLOSURE INFO:
FULL CLOSURE OF VICTORY BL
FROM RESEDA BL-WHITE OAK AVE

FULL CLOSURE OF LINDLEY AT
FROM OXNARD AVE-VANOWEN ST
11/1, 0500-1200

SOGGY BOTTOM PRODUCTIONS
"SOGGY BOTTOM"
CHRIS AGNEW 323.260.4777

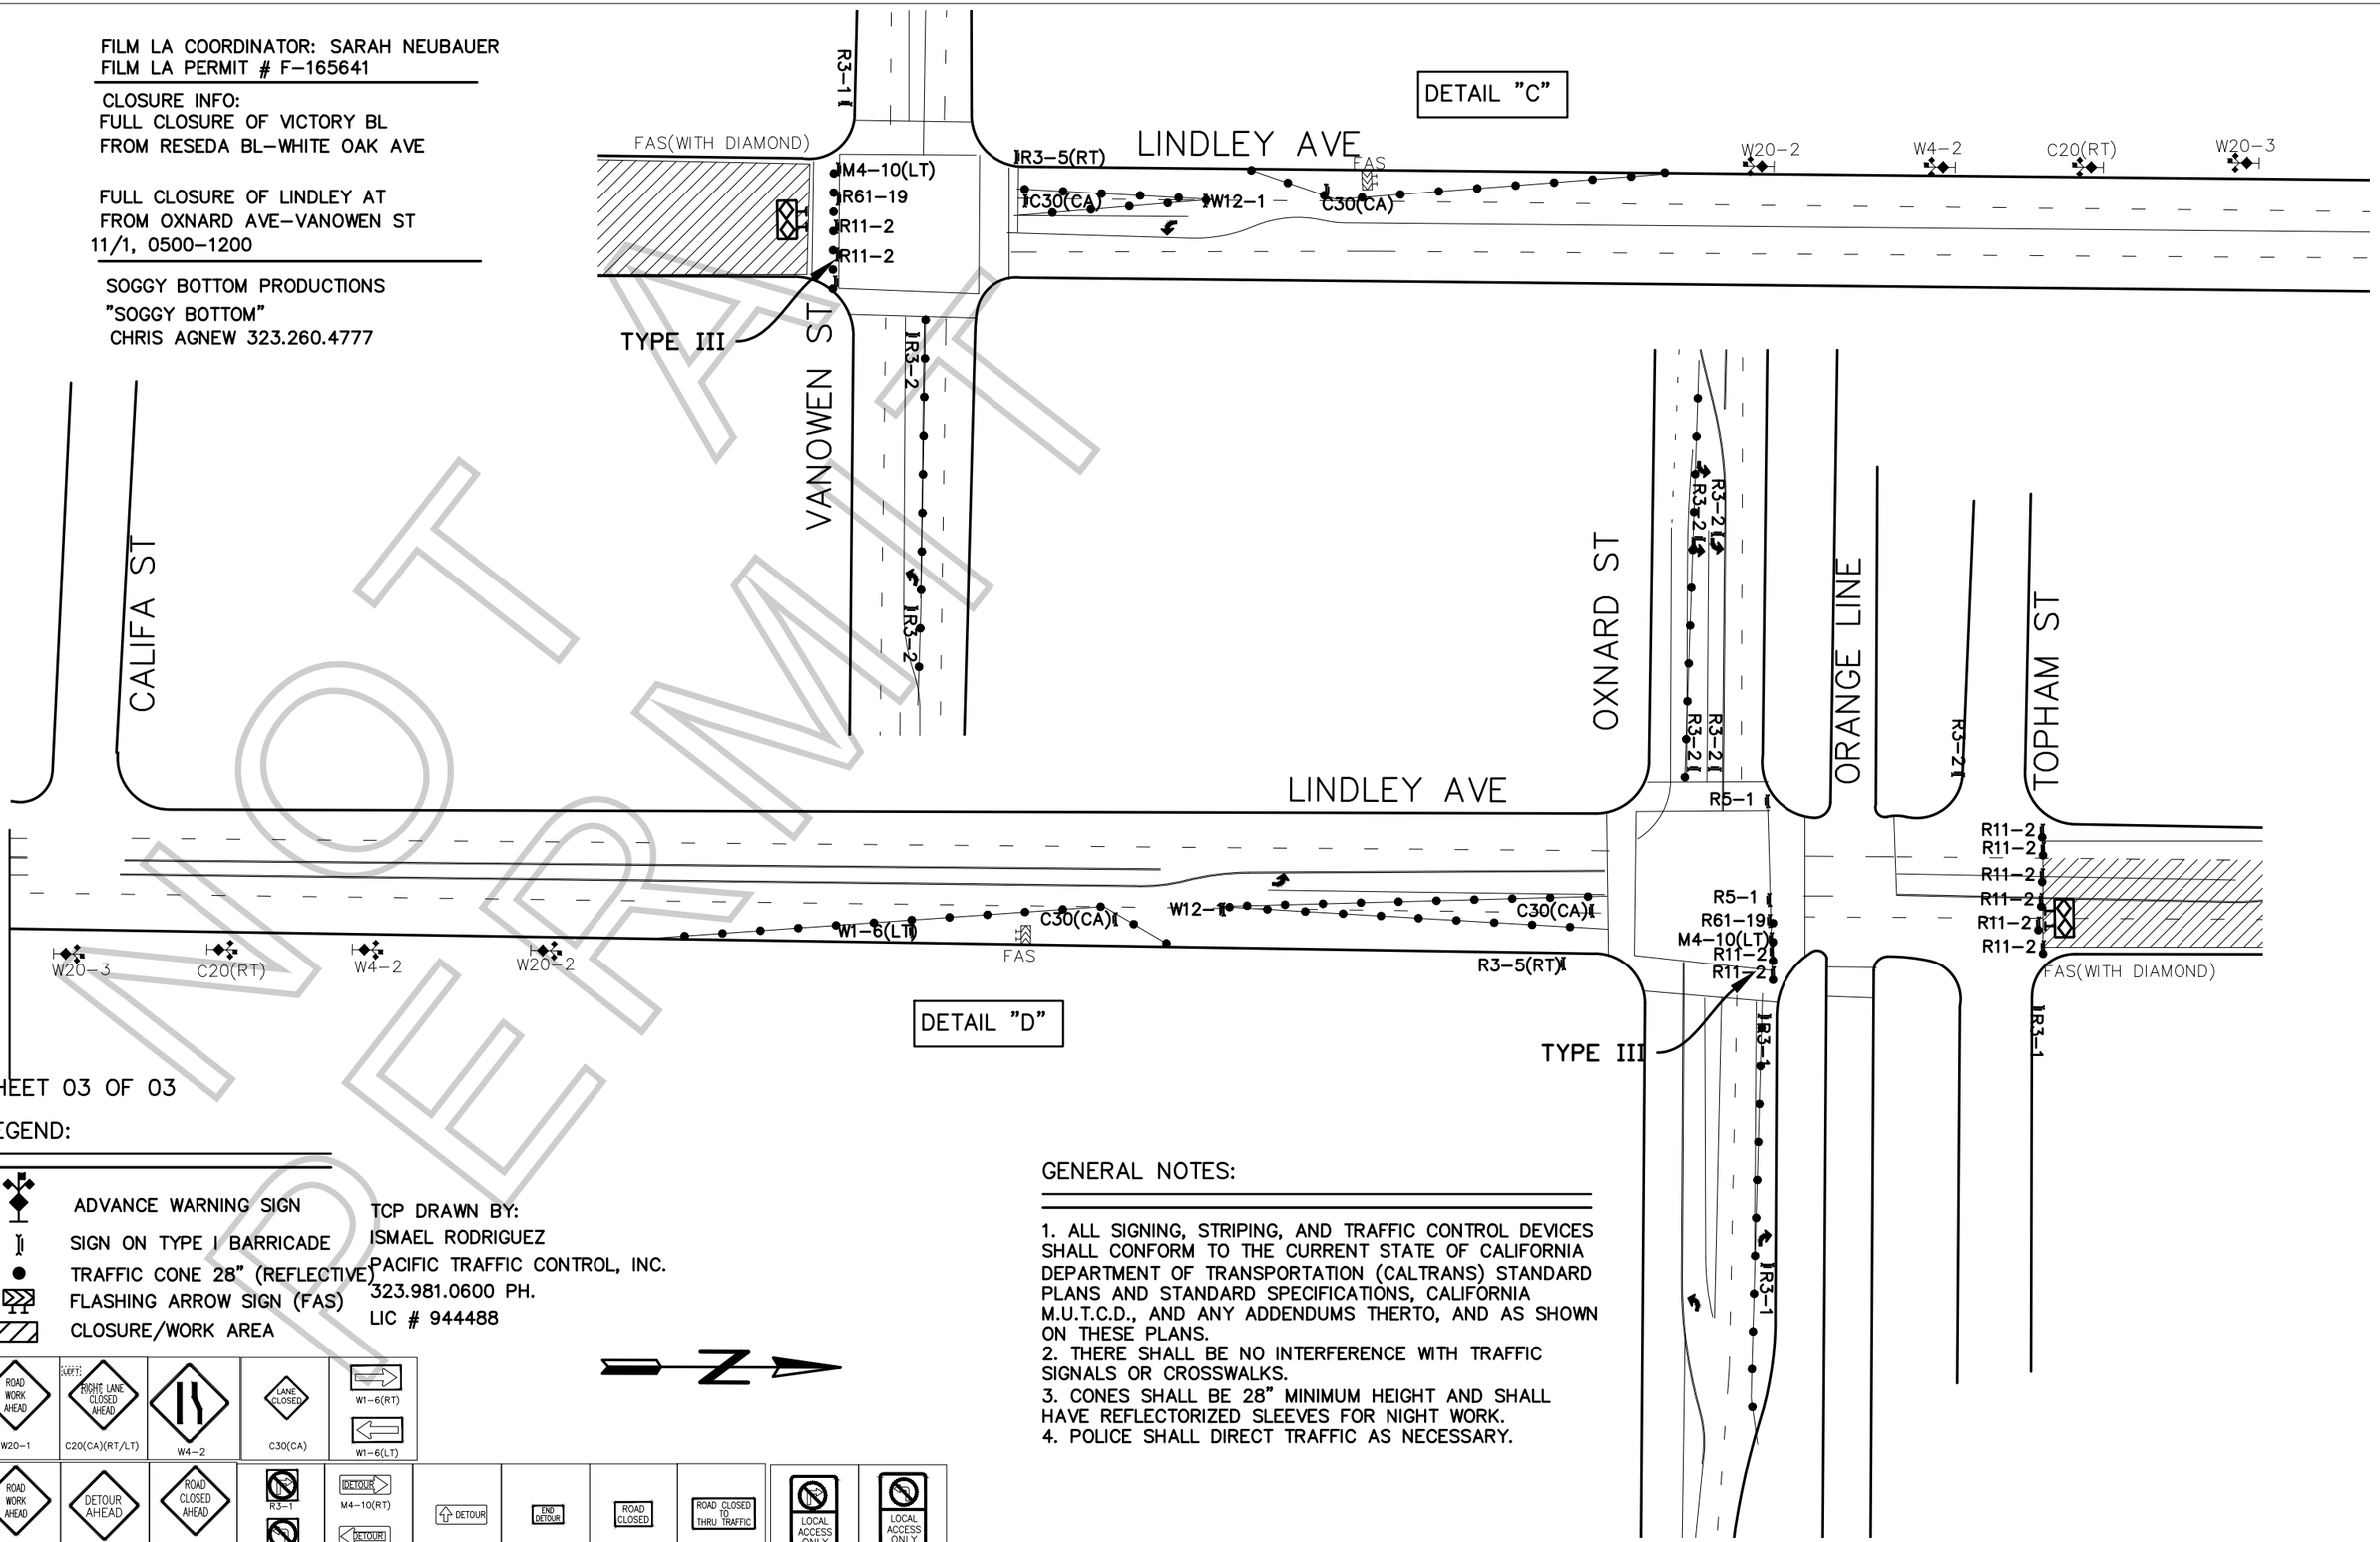

SHEET 03 OF 03

LEGEND:

- ADVANCE WARNING SIGN
- SIGN ON TYPE I BARRICADE
- TRAFFIC CONE 28" (REFLECTIVE)
- FLASHING ARROW SIGN (FAS)
- CLOSURE/WORK AREA

TCP DRAWN BY:
ISMAEL RODRIGUEZ
PACIFIC TRAFFIC CONTROL, INC.
323.981.0600 PH.
LIC # 944488

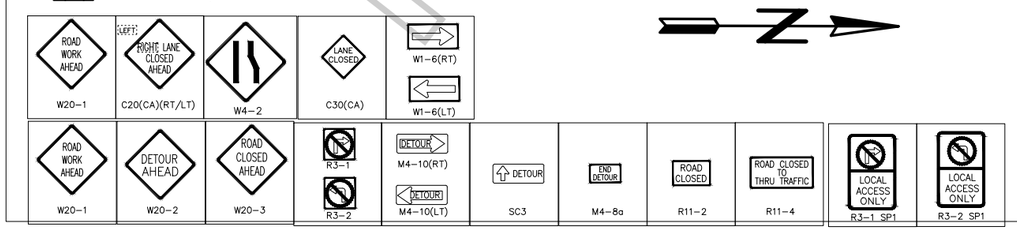

GENERAL NOTES:

1. ALL SIGNING, STRIPING, AND TRAFFIC CONTROL DEVICES SHALL CONFORM TO THE CURRENT STATE OF CALIFORNIA DEPARTMENT OF TRANSPORTATION (CALTRANS) STANDARD PLANS AND STANDARD SPECIFICATIONS, CALIFORNIA M.U.T.C.D., AND ANY ADDENDUMS THERTO, AND AS SHOWN ON THESE PLANS.
2. THERE SHALL BE NO INTERFERENCE WITH TRAFFIC SIGNALS OR CROSSWALKS.
3. CONES SHALL BE 28" MINIMUM HEIGHT AND SHALL HAVE REFLECTORIZED SLEEVES FOR NIGHT WORK.
4. POLICE SHALL DIRECT TRAFFIC AS NECESSARY.

NOT A PERMIT

APPOINTMENT OF PACIFIC PRODUCTION SERVICES, INC. AS AUTHORIZED AGENT AND REPRESENTATIVE

I certify that I am a representative of Soggy Bottom Enterprises (Principal) and am authorized to enter into binding contractual agreements on Principal's behalf provided Principal has pre-approved such agreements. I further certify that I am authorized by Principal to appoint other representatives and agents for Principal and to give such representatives and agents authority to enter into and bind Principal to agreements relating to the issuance and compliance with location film (e.g. theatrical, television, commercial, and other motion picture filming) and still photographic permits, including the permits themselves and any riders to such permits. Acting on the behalf of Principal in my capacity as its authorized representative, I appoint **Pacific Production Services, Inc.** and its employees and agents as Principal's authorized representatives and agents to apply for and receive location film (e.g. theatrical, television, commercial, and other motion picture filming) and still photographic permits on behalf of Principal through FilmLA for any city, county or other jurisdiction that FilmLA contracts with, in accordance with Principal's instructions, to negotiate, discuss, accept, modify, agree to bind the Principal to the terms and conditions of such permits (including any restrictions and/or community guidelines applicable to any such permit) and to execute such permits on behalf of Principal. Principal understands, acknowledges and agrees that it (and/or it's insurer) remains responsible and liable for any and all obligations imposed by or incidental to any permit or rider issued to Principal signed by an employee or agent of (including any coordinator, runner or messenger used by) **Pacific Production Services, Inc.** Principal further agrees to comply with the terms and conditions of any such permits and hereby appoints **Pacific Production Services, Inc.** as an authorized representative to facilitate compliance with such terms and conditions following issuance of such permits and to enter into agreements for Principal with respect thereto. Any person, city, agency, entity or organization (including FilmLA and any city, county or other jurisdiction that FilmLA contracts with) may rely on this appointment and not need obtain any further authorization for any act described herein. An original or electronic copy of this appointment shall be sufficient and may be treated as an original for all purposes. The appointment may be revoked by Principal at any time in writing delivered to FilmLA, but in any case shall expire one (1) year from the date of execution set forth below.

I declare under penalty of perjury under the laws of the State of California that I am authorized to appoint **Pacific Production Service, Inc.** as an agent for Principal and based on that authority I hereby appoint **Pacific Production Services, Inc.** as Principal's agent as set forth herein.

DATED 08/29/2020

BY _____

REPRESENTATIVE'S SIGNATURE

Soggy Bottom Enterprises	8828 Lankershim Blvd
NAME OF "PRINCIPAL" (PRODUCTION COMPANY)	PRINCIPAL'S STREET ADDRESS
Demelza Cronn	Sun Valley, CA 91352
PRINT PRINCIPAL REPRESENTATIVE NAME	CITY, STATE, ZIP CODE
Production Supervisor	747-666-0650
REPRESENTATIVE TITLE (I.E. UPM, LOC. MGR.)	PRINCIPAL'S TELEPHONE NUMBER

NOT A PERMIT